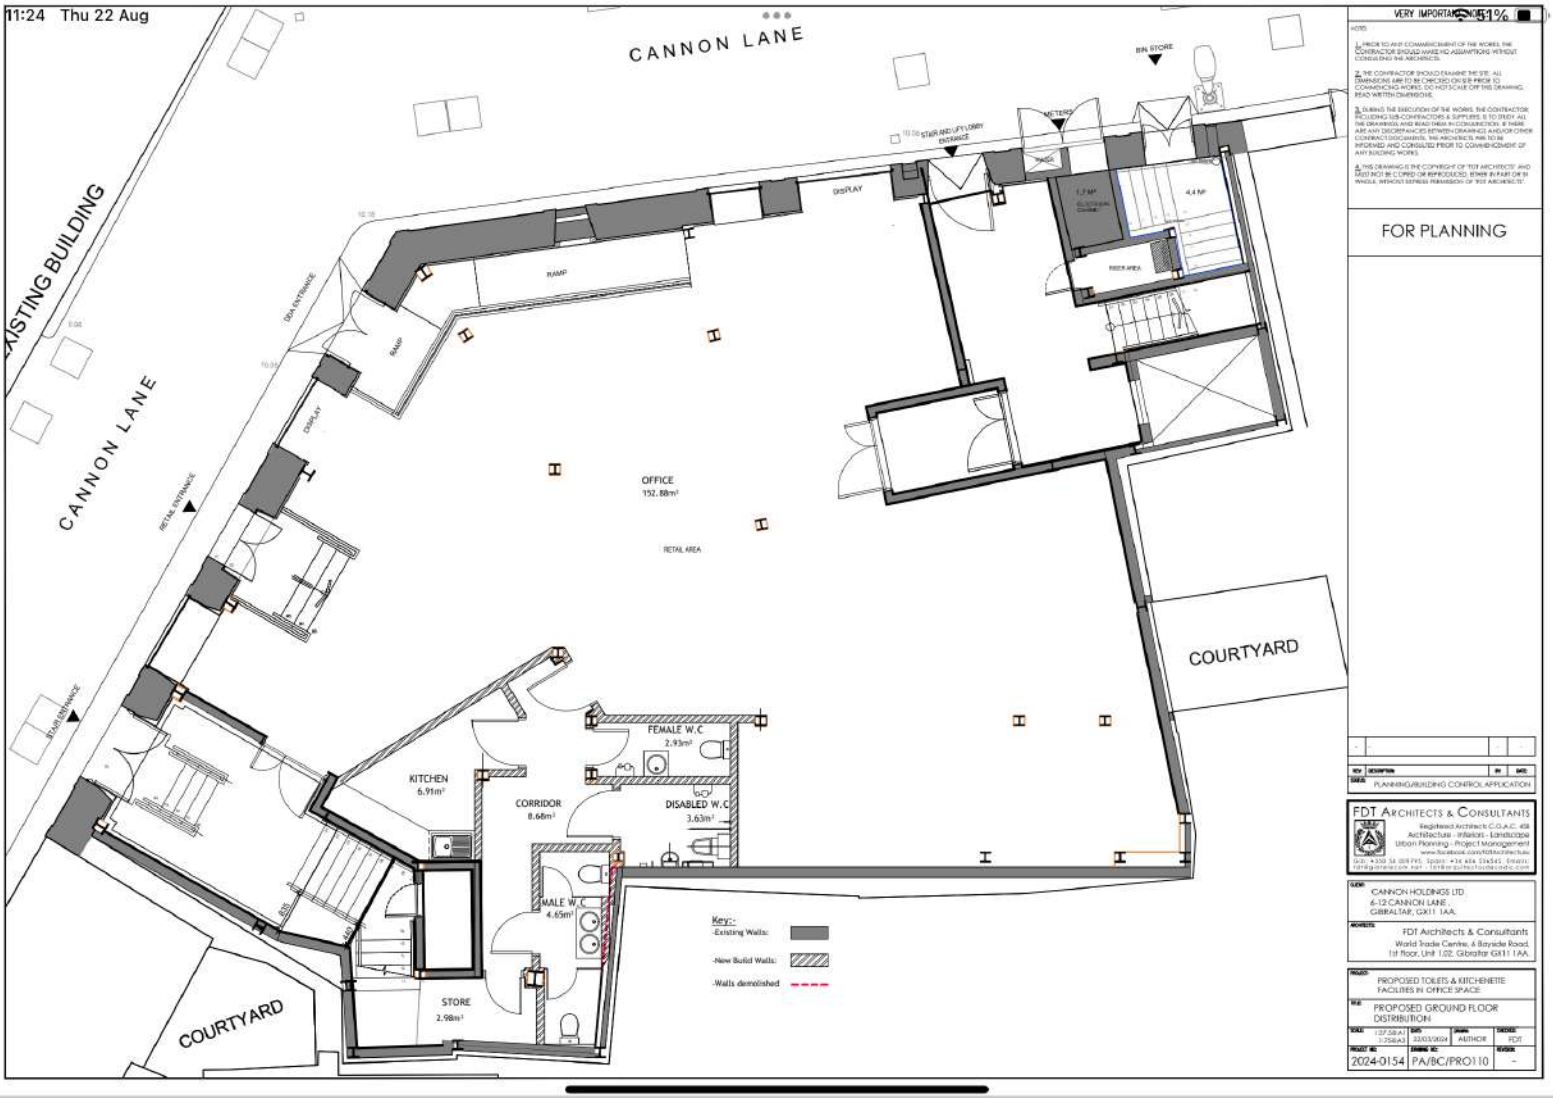
11:24 Thu 22 Aug
CANNON LANE
EXISTING BUILDING
CANNON LANE
BIN STORE
METERS
STAIR AND LIFT LOBBY ENTRANCE
DISPLAY
RAMP
OFFICE
152.88m²
RETAIL AREA
RETAIL ENTRANCE
COURTYARD
FEMALE W.C
2.93m²
DISABLED W.C
3.63m²
KITCHEN
6.91m²
CORRIDOR
8.68m²
MALE W.C
4.65m²
STORE
2.98m²
COURTYARD
Key:-
-Existing Walls:
-New Build Walls:
-Walls demolished
VERY IMPORTANT NOTES
FOR PLANNING
PLANNING/BUILDING CONTROL APPLICATION
FDT Architects & Consultants
CANNON HOLDINGS LTD
6-12 CANNON LANE,
GIBRALTAR, GX11 1AA.
FDT Architects & Consultants
World Trade Centre, 6 Bayside Road,
1st Floor, Unit 1.02, Gibraltar GX11 1AA.
PROPOSED TOILETS & KITCHENETTE FACILITIES IN OFFICE SPACE
PROPOSED GROUND FLOOR DISTRIBUTION
1:37.5@A1
1:75@A3
FDT
2024-0154
PA/BC/PRO110